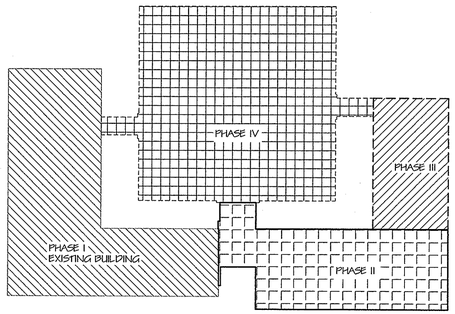

PHASING PLAN ①

SCALE: 1" = 40'-0"

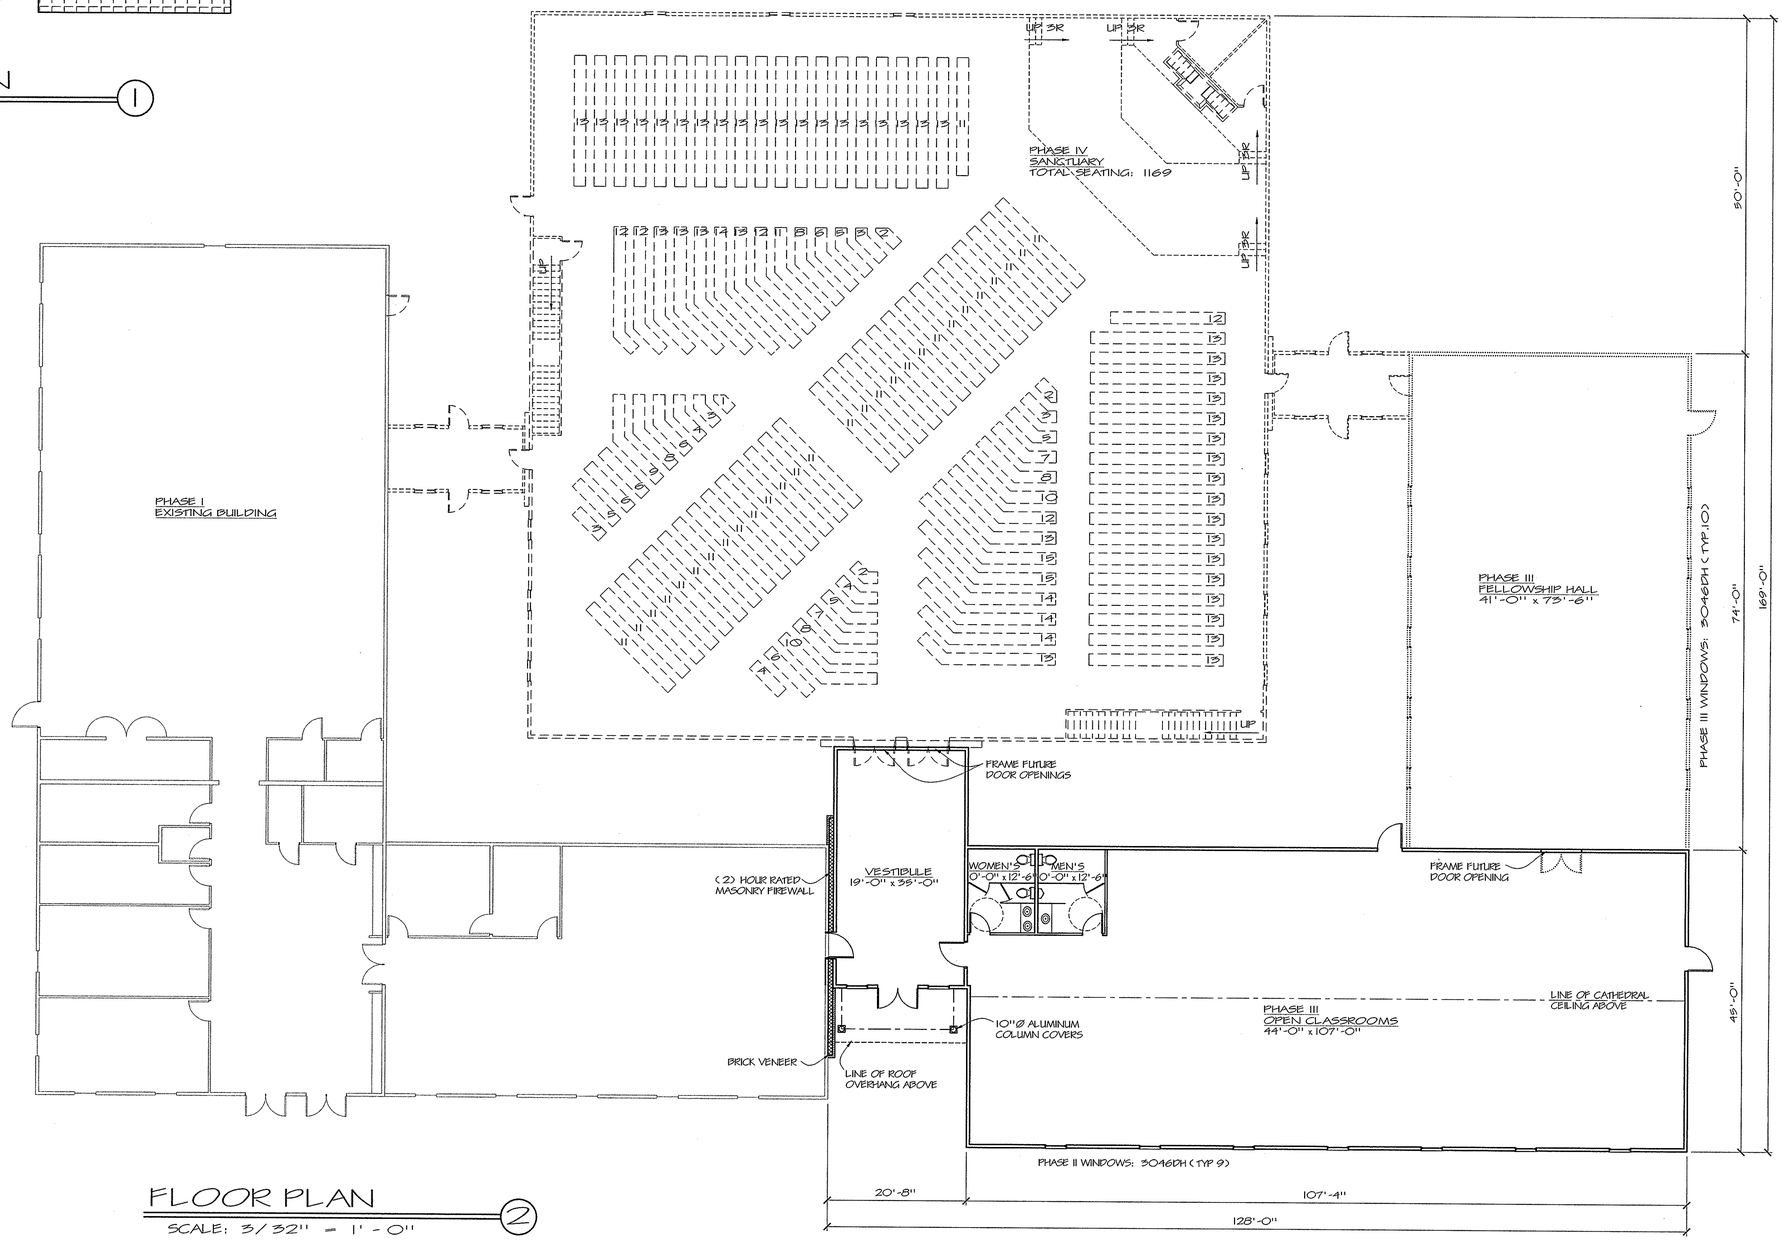

FLOOR PLAN ②

SCALE: 3/32" = 1'-0"

G:\DRAFTING\1064-98\EXISTING\Phase2.dwg Thu Jan 27 08:55:16 2000

REVISIONS: BOARD	DESCRIPTION	DATE	INITIALS
	1 MINOR REVISIONS, RELOCATE PHASE IV	1-27-00	CAM

COPYRIGHT
BARDEN & ROBESON CORP 2000
NOTICE:
THIS SET OF PLANS IS THE PROPERTY OF BARDEN & ROBESON CORP AND MAY NOT BE USED FOR BUILDING, UNLESS A PROPER CONTRACT HAS BEEN EXECUTED FOR THE PURCHASE OF MATERIALS TO COMPLETE THE DESIGN FROM BARDEN & ROBESON CORP

barden
Commercial Division
P.O. box 310 middleport, new york 14105
800-724-0141 * fax 716-735-3752 * 716-735-3732

PROJECT TITLE:
TRINITY ASSEMBLY OF GOD

PROJECT LOCATION:
CLAY, NY

DEALER:
ROTUNDA STRUCTURES
GENE ROTUNDA

SHEET:
FLOOR PLAN

DATE:	SCALE:	DRAWN BY:
11-22-99	AS SHOWN	SMH

PROJECT NO.:
1064.98

DRAWING NO.:
A-2

SHEET 2 OF 2